2nd and final Bill

JOB CODE: 003-21-000046

M. A. R. 57 (Rule 116) No. D Est: 1000 lakhs

Measurement Book

117855

Serial No.

Name of work Comprehensive Development of Roads and drains at Deo Mandir, Ams Layout, Swagat Layout, Akashvani Layout, Chowdappa Layout and GKVK Layout in Ward Nos: 3 and 4 of Yelahanka Division (Package No: 03)

Name of Contractor or nature of Agency S/o L Damodara Raju 1st main, Nrupathunganagar, JP Nagar, B'lore

Date of commencement of work BBMP/EE/YNK,D/EPMI-04/165/2020-21, Dated: 14.12.2020

Date	Full description, etc, of work		Dimensions			Contents	Reference to last Measurement
		Number	Length	Breadth	Depth		
1	2	3	4	5	6	7	8

ABSTRACT STATEMENT

Sl No	Description of Work	Unit	Previous Measurement Qty	Previous Measurement Amount	Present Measurement Qty	Present Measurement Rate	Present Measurement Amount	Total Qty	Up to date Amount
1	Earth Work Excavation	m^3	5162.56	1166740.00	–	226.00	–	5162.56	1166740.00
2)	Filling in foundation with Granite metal a) 40mm Jelly	m^3	3.83	7644.00	–	1995.67	–	3.83	7644.00
3	b) 20mm Jelly	m^3	3.83	7644.00	–	1995.67	–	3.83	7644.00
4)	c) Coarse Sand	m^3	2.80	7793.00	–	2783.02	–	2.80	7793.00

M. A. R. 57 (Rule 116)
Measurement Book

No. D 117856

Serial No. .....

Name of work ..... From ..... To .....

Name of Contractor of nature of Agency.....

Date of commencement of work.....

Date	Full description, etc, of work		Dimensions				Contents	Reference to last Measurement	
			Number	Length	Breadth	Depth			
1	2		3	4	5	6	7	8	
12)	Pre Cast covering slab (100 mm Thick)	m^2	3924.99	962944.0	–	2463.38	–	3924.99	962944.00
13)	Pre Cast coverslab (250mm Thick)	m^2	161.28	917332.0	–	5687.82	–	161.28	917332.00
14)	Pre Cast solid cement concrete Kerb stones	Nos	7585.0	344374.0	–	454.02	–	7585.00	344374.00
15)	Painting two coats	m^2	1389.36	123681.00	–	89.02	–	1389.36	123681.00
16)	Excavation for Road Work	m^2	5541.27	371931.0	–	67.12	–	5541.27	371931.00

M. A. R. 57 (Rule 116)
Measurement Book

No. D 117857

Serial No. .....

Name of work ..... From ..... To .....

Name of Contractor of nature of Agency.....

Date of commencement of work.....

Date	Full description, etc, of work		Number	Dimensions			Contents	Reference to last Measurement	
				Length	Breadth	Depth			
1	2		3	4	5	6	7	8	
24)	DGBM	m^3	625.11	420503.0	923.72	672680	621650.0	1548.83	10418652=00
25)	BC	m^3	676.24	535136.0	681.49	793.04	539658.0	1357.73	10743771=00
26)	Road Marking	m^2	690.78	329772.0	726.07	477.39	346617.0	1416.85	676388.00
27)	Pavement Markers	Nos	1066.0	399761.0	962.00	375.01	360760.0	2028.0	760521=00
28)	dry Lean cement concrete 1:5:10	M^3	134.36	536018.0	—	298934	—	134.36	536018=00

MEASUREMENT BOOK

Date	Full description, etc, of work	Dimensions				Contents	Reference to last Measurement	
		Number	Length	Breadth	Depth			
1	2	3	4	5	6	7	8	
29)	Un-Reinforced Pcc M_{30}	m^3	309.42	1692692.00	–	5470.47	–	309.42	1692692.00
	Sub Total Amount :			74626643=00			13154455=00		87781096=00
	Add Gst charges 12% :			7689579=00			1578534=00		9268113=00
	Grand Total Amount :			82316228=00			14732988=00		97049291=00
				823 12 304=00			14738987		97045291=00


(:. Rupees one crore Forty seven lakhs Thirty two Thousand Nine hundred Eighty Eight only)

Certificate - ① The contractor has done the work duties faithfully completed

② The contractor has remove the debris from workspot.

Sanjiv 12/06/2021

AE 12.6.2021 Contractor

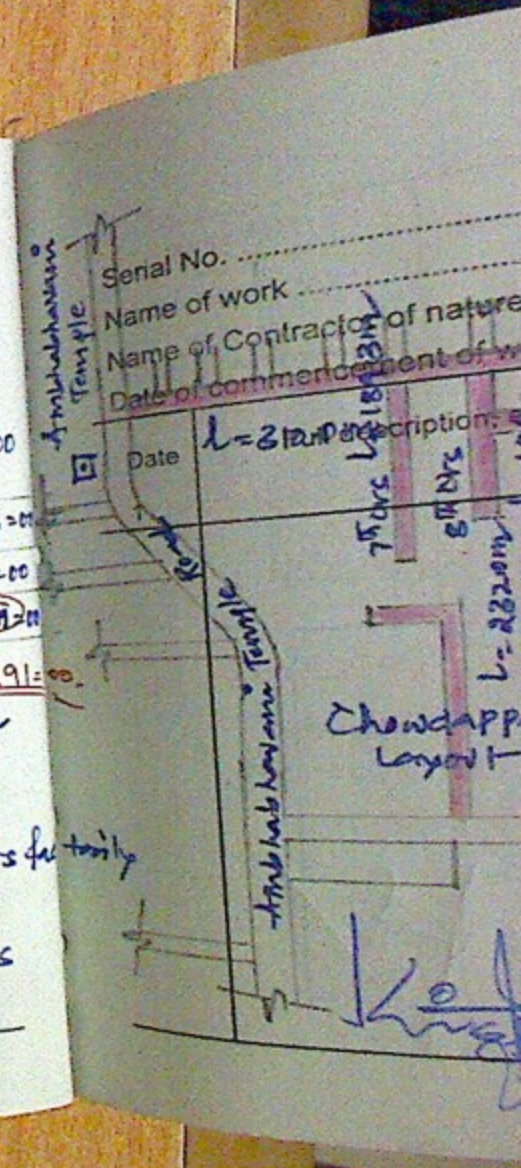

M. A. R. 57 (Rule 116)
Measurement Book

No. D 117858

Serial No. .....


Name of work ..... From ..... To .....

Name of Contractor of nature of Agency .....

Date of commencement of work .....

Not to scale

Date	Particulars of description, etc. of work	Dimensions: Number	Length	Breadth	Depth	Contents	Reference to last Measurement
			4	5	6	7	8

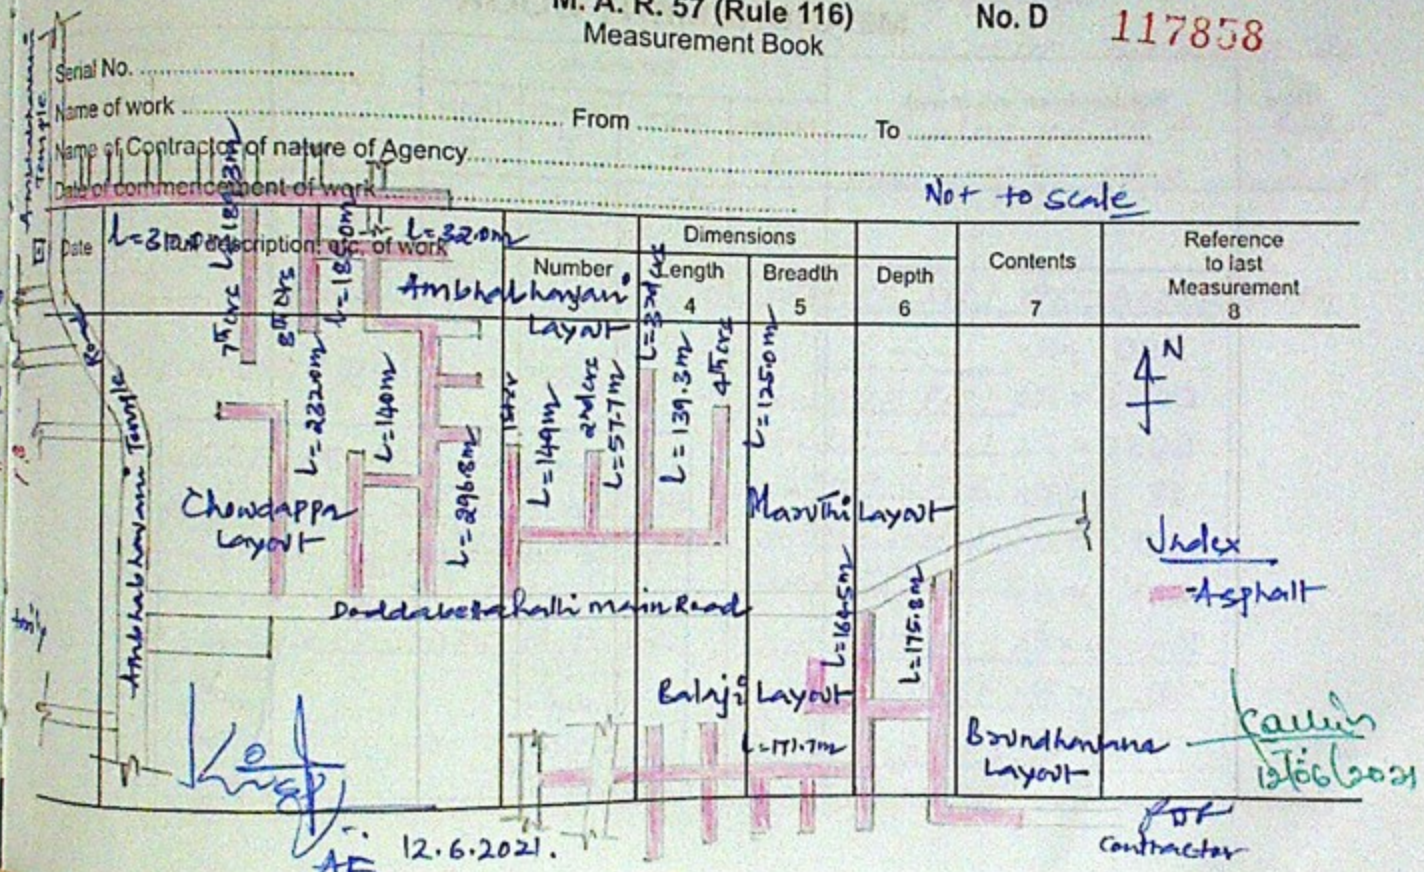

AE 12.6.2021.

Contractor
12/6/2021

I^st & part BR No 05
23-04-2021

MEASUREMENT BOOK

Name of Contractors M/s.

Date	Full description, etc, of work	Number	Length	Breadth	Depth	Contents	Reference to last Measurement
		Dimensions					
1	2	3	4	5	6	7	8
	Total- 9,70,45,291=00						
	Previous- 8,23,12,804=00						
	I^st & part recovery for IT Balance Amount- 38192=00						
	Job code 003-21-000046.						
	SB & No 109/21-12-2021.						
	Present Gross Amt =Rs 1,47,32,987=00						
	FSD =Rs —						
	CGST = Rs 1,47,330=00						
	SGST = Rs 1,47,330=00						
	IT = Rs 2,35,522=00						
	LC = Rs 1,47,330=00						
	CBF = Rs 14,734=00						
	Royalty =Rs 2,89,548=00						
	T.D. = Rs 9,81,794=00						
	Net Amt=Rs 1,37,51,193=00						

Audited & Admitted for Rs 1,47,32,987=00.
One Crore Forty Seven lakh thirty two
Thousand nine hundred & eighty Seven
1,37,51,193=00 by Cheque
and Rs 9,81,794=00 by Adjustment

Asst. Suptd
Yeshwanthpura Division
BBMP

Exe. Engineer
Yeshwanthpura Division
BBMP

Serial No. .....
Name of work .....
Name of Contractor
Date of commencem

Date	Full desc
1	